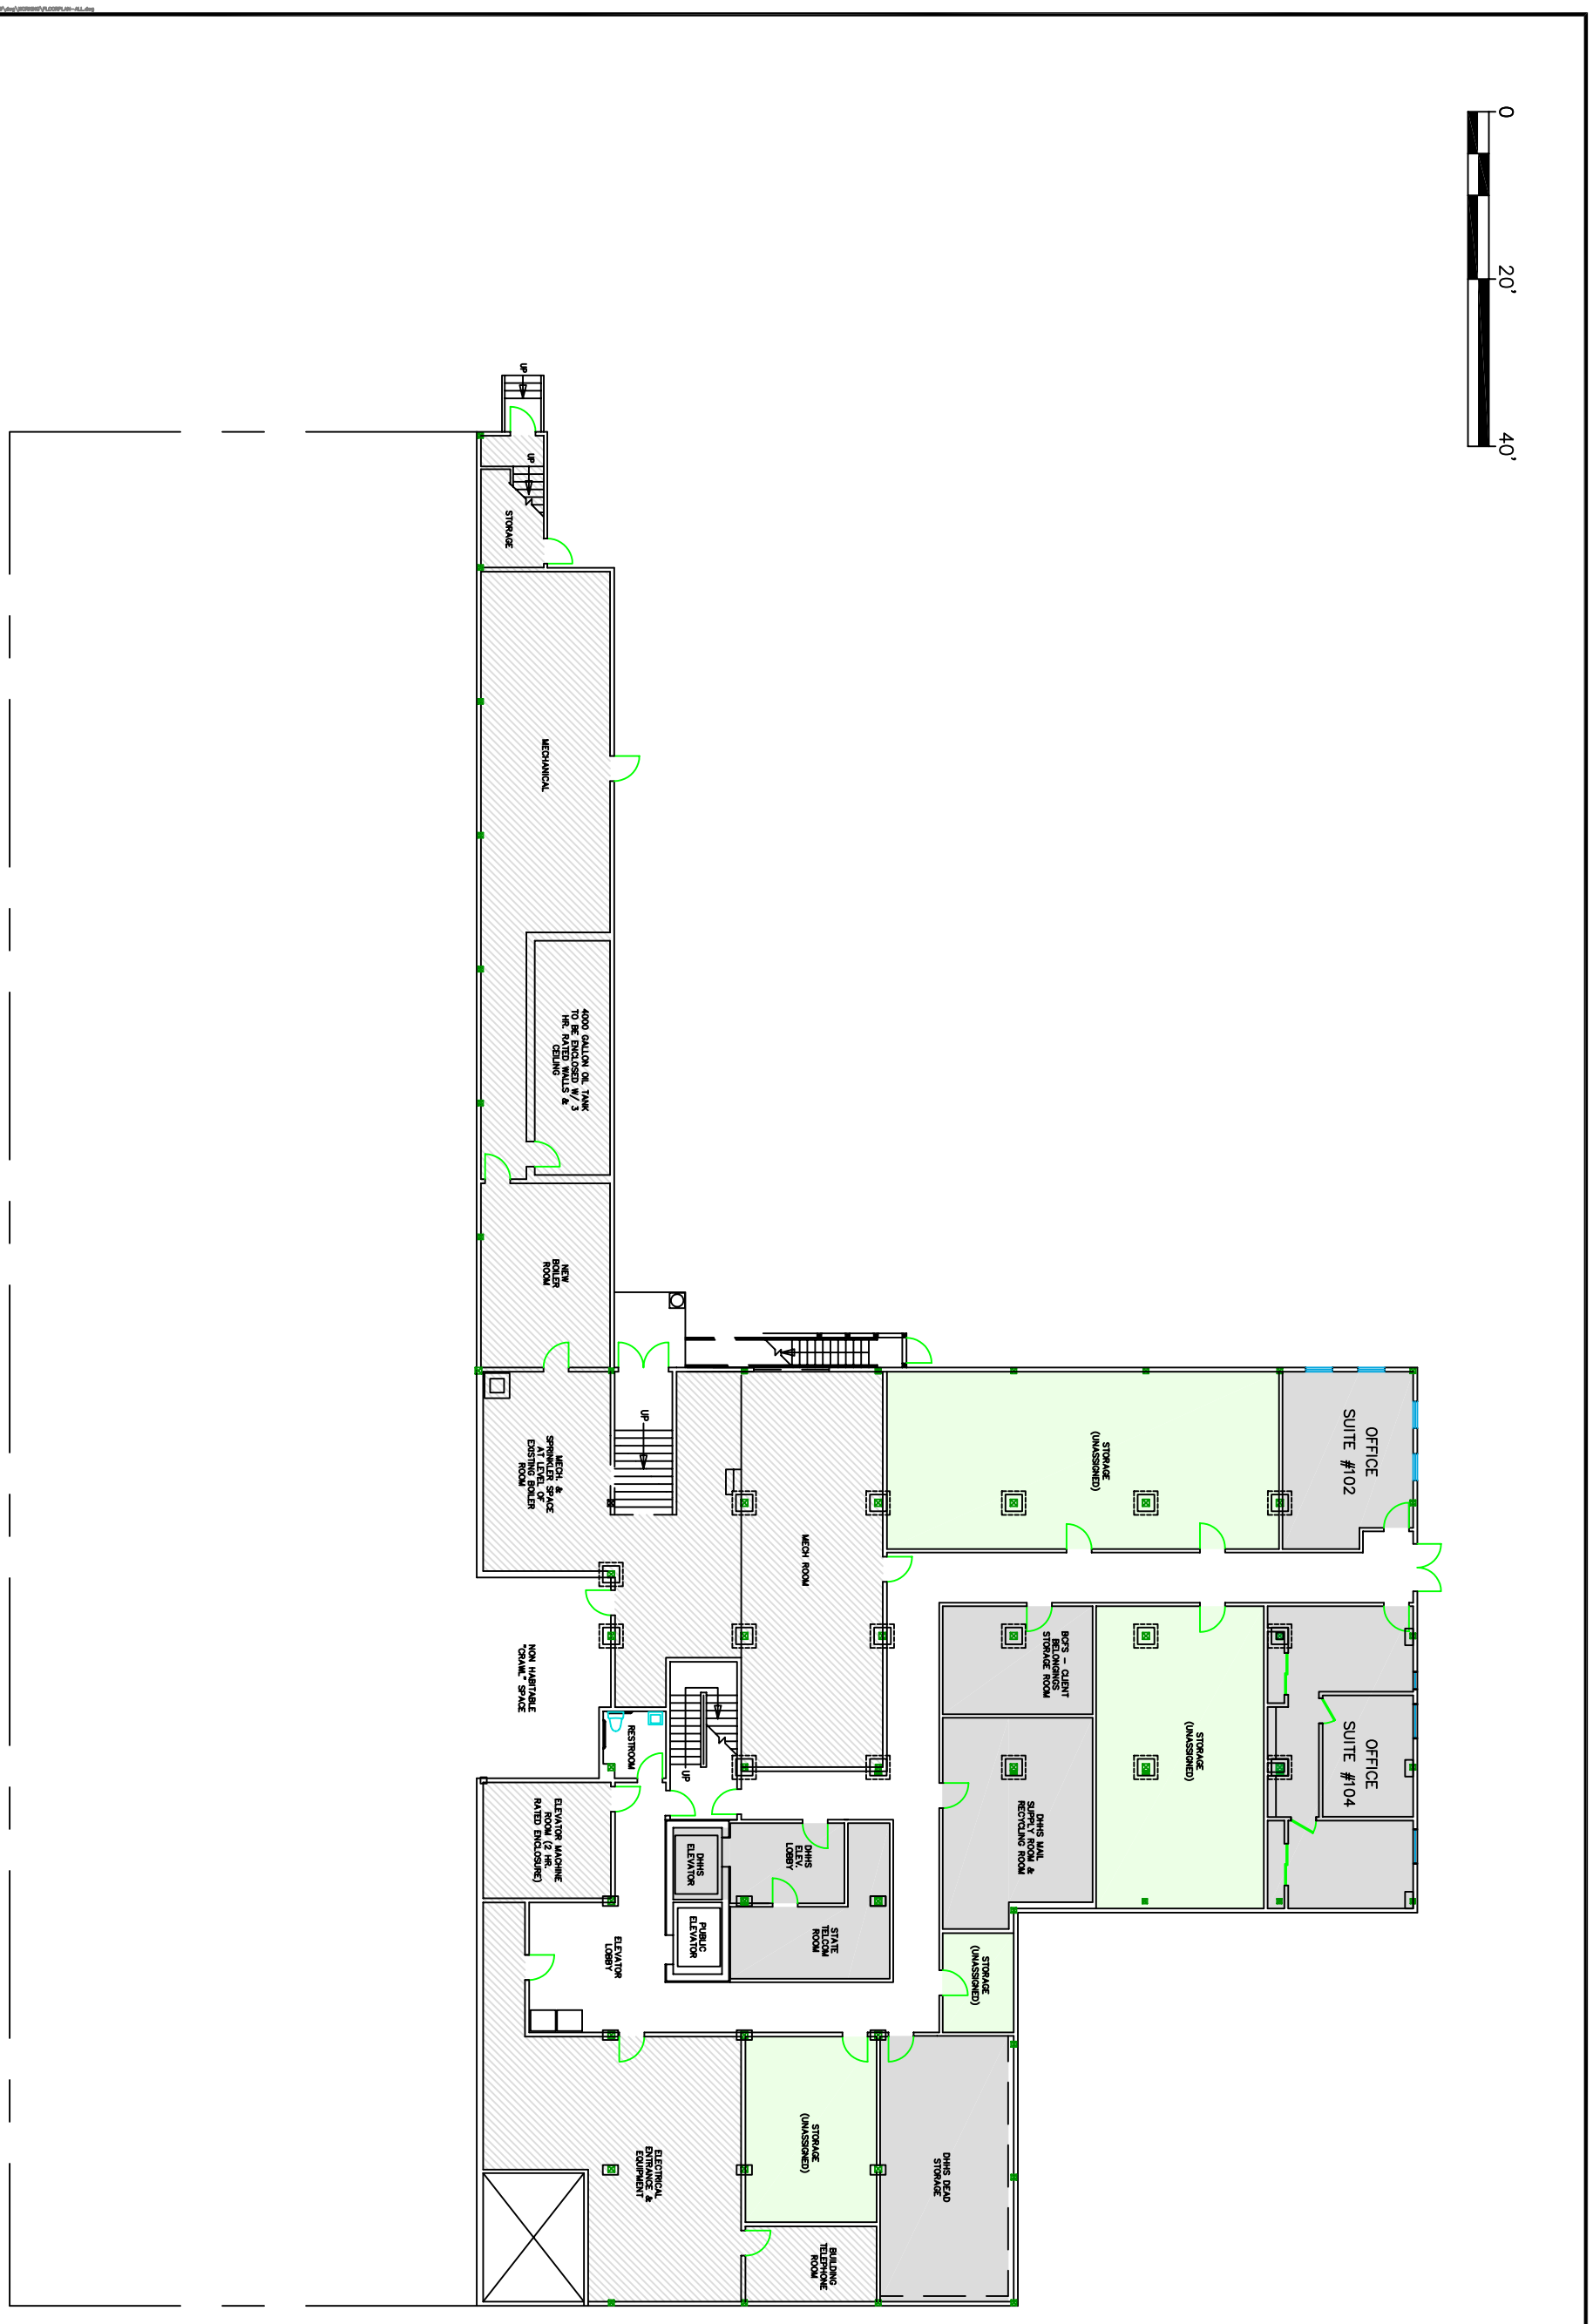

BASE

PROJ. NO. 2004-349

ADVANCE COPY

Gartley & Dorsky ENGINEERING SURVEYING
59B Union Street P.O. Box 1031 Camden, ME 04843-1031
Ph (207) 236-4365 Fax (207) 236-3055 Toll Free 1-888-282-4365

CLIENT/PROJECT: **BREAKWATER MARKETPLACE**

LOCATION: CAMDEN STREET (U.S. ROUTE 1)

TOWN: ROCKLAND COUNTY: KNOX STATE: MAINE

SHEET TITLE: **BASEMENT FLOOR PLAN**

SCALE: 1" = 20'-0"

DATE: DECEMBER 28, 2010

DRAWN BY: LP

CHECKED BY: WG/CG

NO.	REVISIONS	DATE

© GARTLEY & DORSKY ENGINEERING & SURVEYING, INC. - THIS PLAN MAY NOT BE COPIED WITHOUT THE EXPRESS PERMISSION OF GARTLEY & DORSKY ENGINEERING & SURVEYING, INC. AND/OR THE CLIENT FOR WHOM THE PLAN WAS COMMISSIONED.